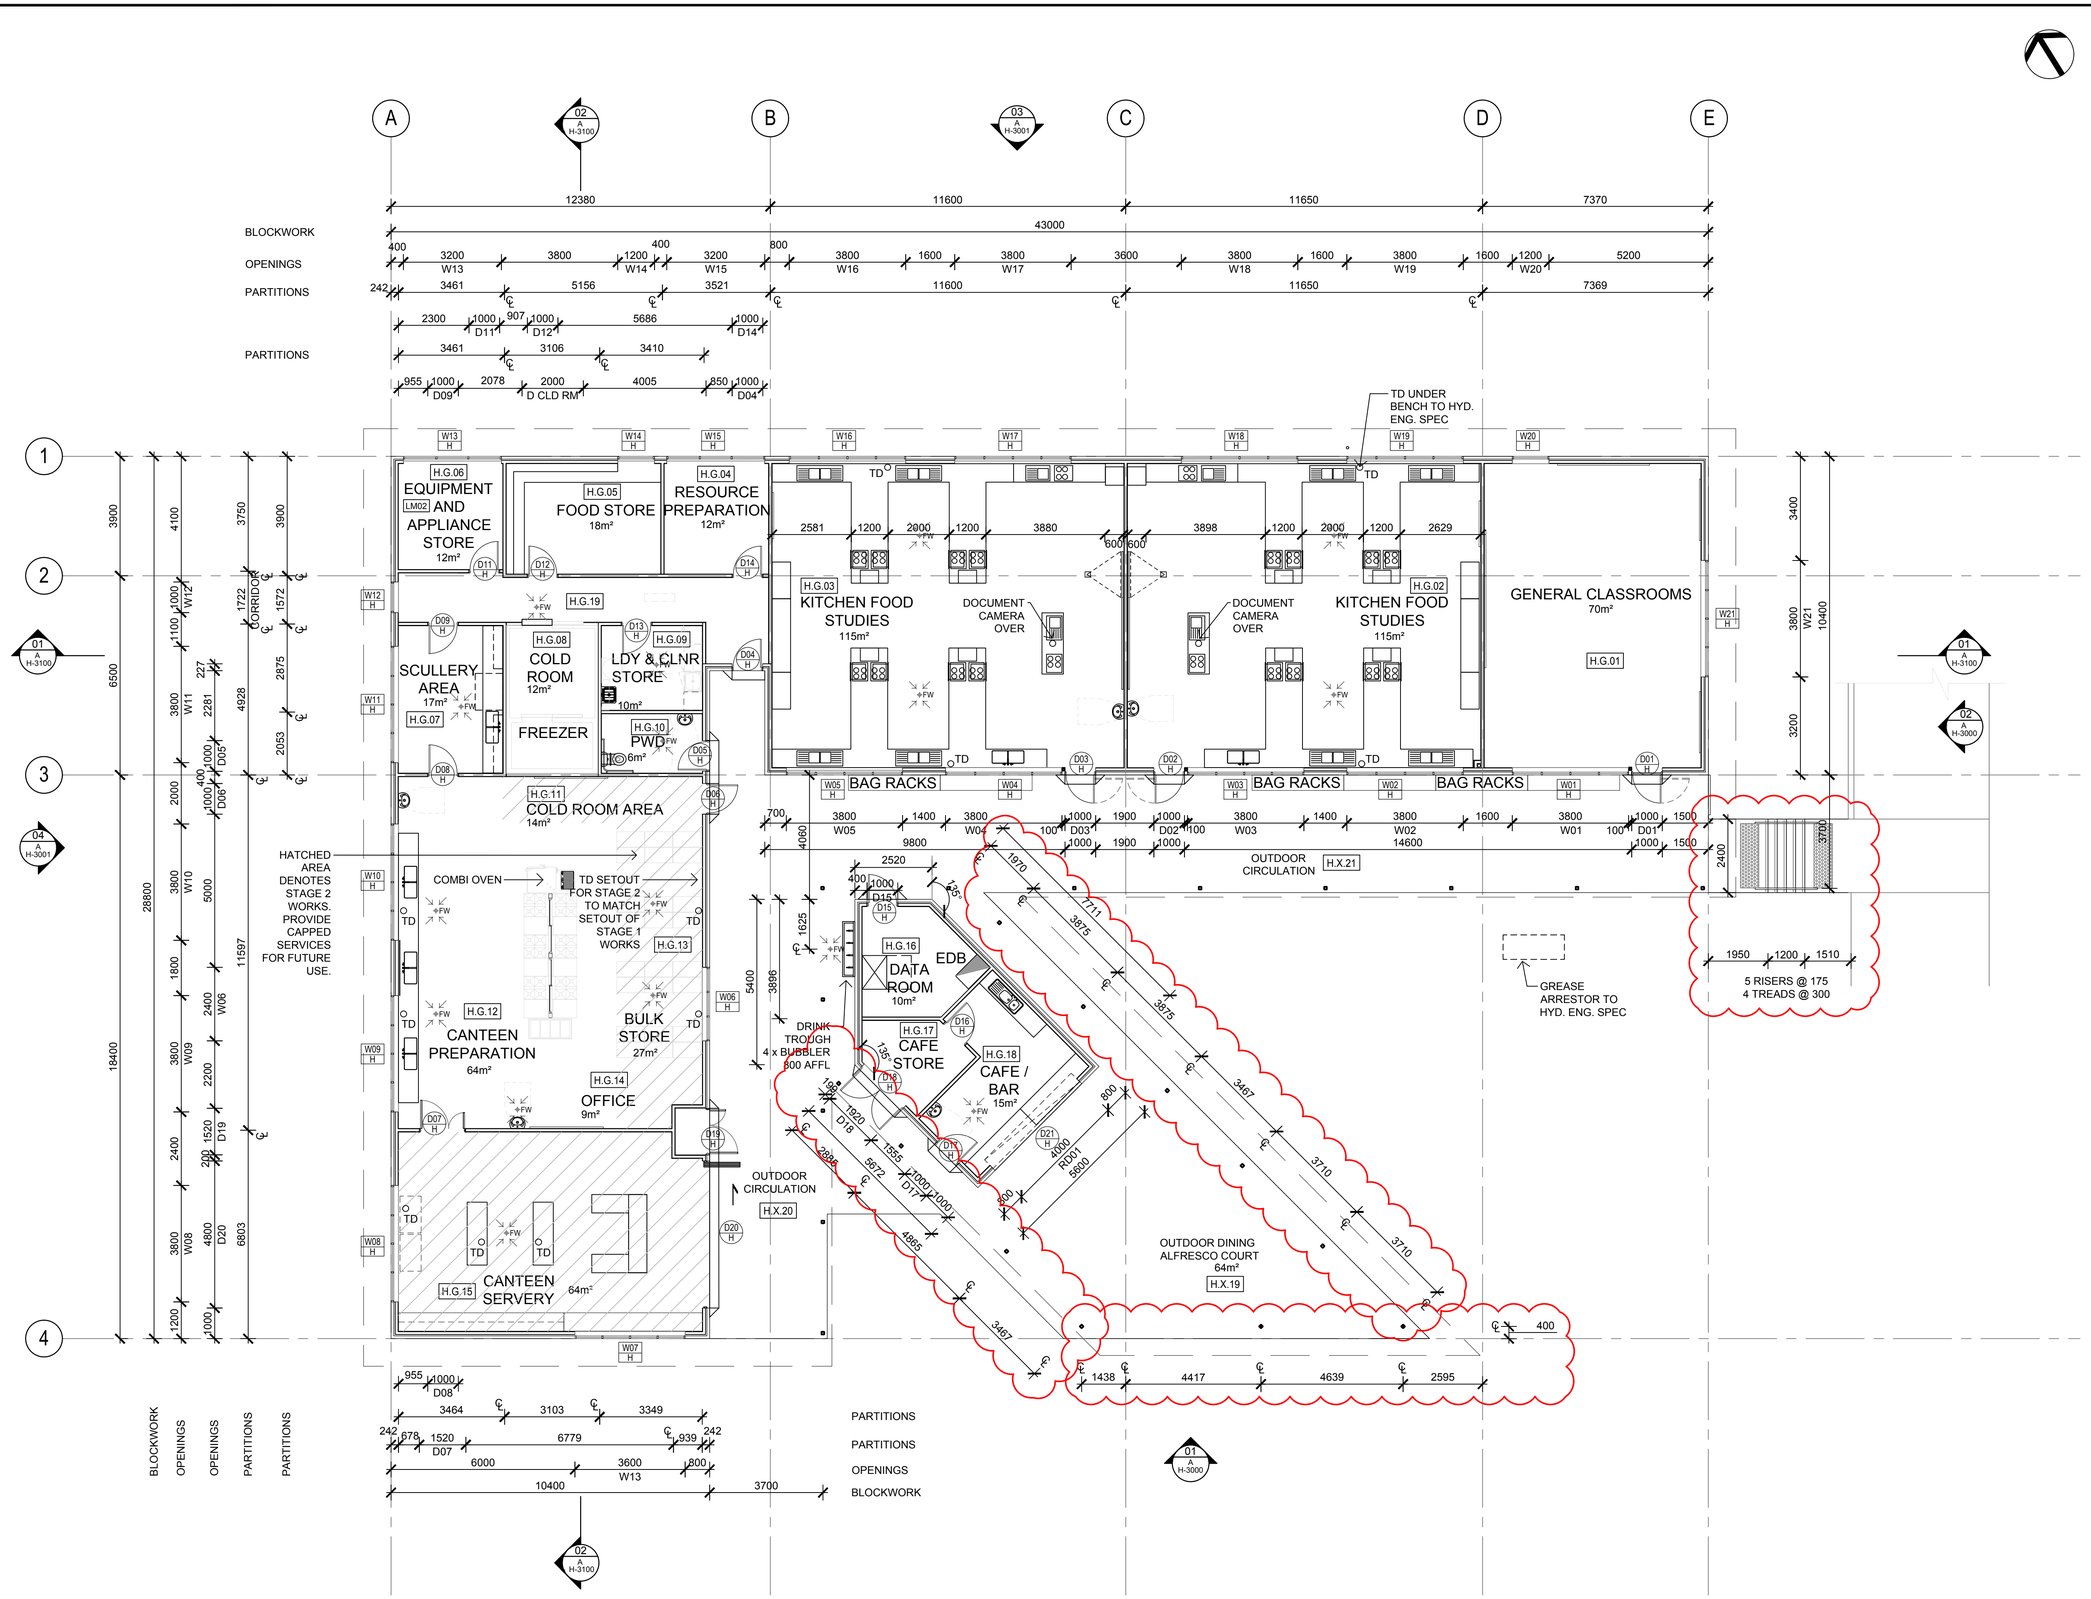

GROUND FLOOR PLAN

SCALE 1:100

BARCODE

File: P:\180621 Ripley Providence\2 Design\207 CAD\6 Sheet files\A-H

Plot Date: 6/27/2019

This drawing is the copyright of Group GSA Pty Ltd and may not be altered, reproduced or transmitted in any form or by any means in part or in whole without the written permission of Group GSA Pty Ltd.
All levels and dimensions are to be checked and verified on site prior to the commencement of any work, making of shop drawings or fabrication of components.
Do not scale drawings. Use figured Dimensions.

AMENDMENTS

ISSUE	DATE	SUBJECT	AUTH	CHK
H	27.06.19	REVISED POST SETOUT, STAIR DIMS ADDED	JT	

DRAWINGS INDEXING SYSTEM

FOR PROJECT SERVICES, PLANS AND RECORDS USE ONLY

- ☐ CEILING PLANS
- ☐ CONSTRUCTION DETAILS
- ☐ ELEVATIONS
- ☐ EXTERNAL WORKS
- ☐ FITOUTS
- ☐ FLOOR PLAN
- ☐ FURNITURE & EQUIPMENT
- ☐ HYDRAULICS
- ☐ MASTER PLAN
- ☐ MISCELLANEOUS DETAILS
- ☐ OTHER
- ☐ PLAY STRUCTURES
- ☐ ROOF PLAN
- ☐ SECTIONS
- ☐ SETOUT PLAN
- ☐ SITE PLAN
- ☐ STANDARDS

PRELIMINARY

WATPAC

CLIENT

Queensland Government
Department of Education

RCP Leadership in Project Management

GROUP GSA
Group GSA Pty Ltd ABN 76 002 113 779
Level 14,100 Edward St, Brisbane QLD Australia 4000
www.groupgsa.com
T +617 3210 2592 F +617 3210 2813
architecture interior design urban design landscape
nom architect M. Sheldon 3990

DRAWN DATE

DISCIPLINE TEAM LEADER DATE

AUTHORISED FOR ISSUE DATE

RIPLEY PROVIDENCE P-12 SCHOOLS

BUILDING H
HIGH SCHOOL
FOOD STUDIES & HOSPITALITY

GROUND FLOOR FLOOR PLAN

SCALE	AT
1:100	A1

MASTER SITE NUMBER | CLIENT REFERENCE NUMBER

DRAWING NUMBER	ISSUE	SHEET NO
180621 / A-H-2001	H	1/1